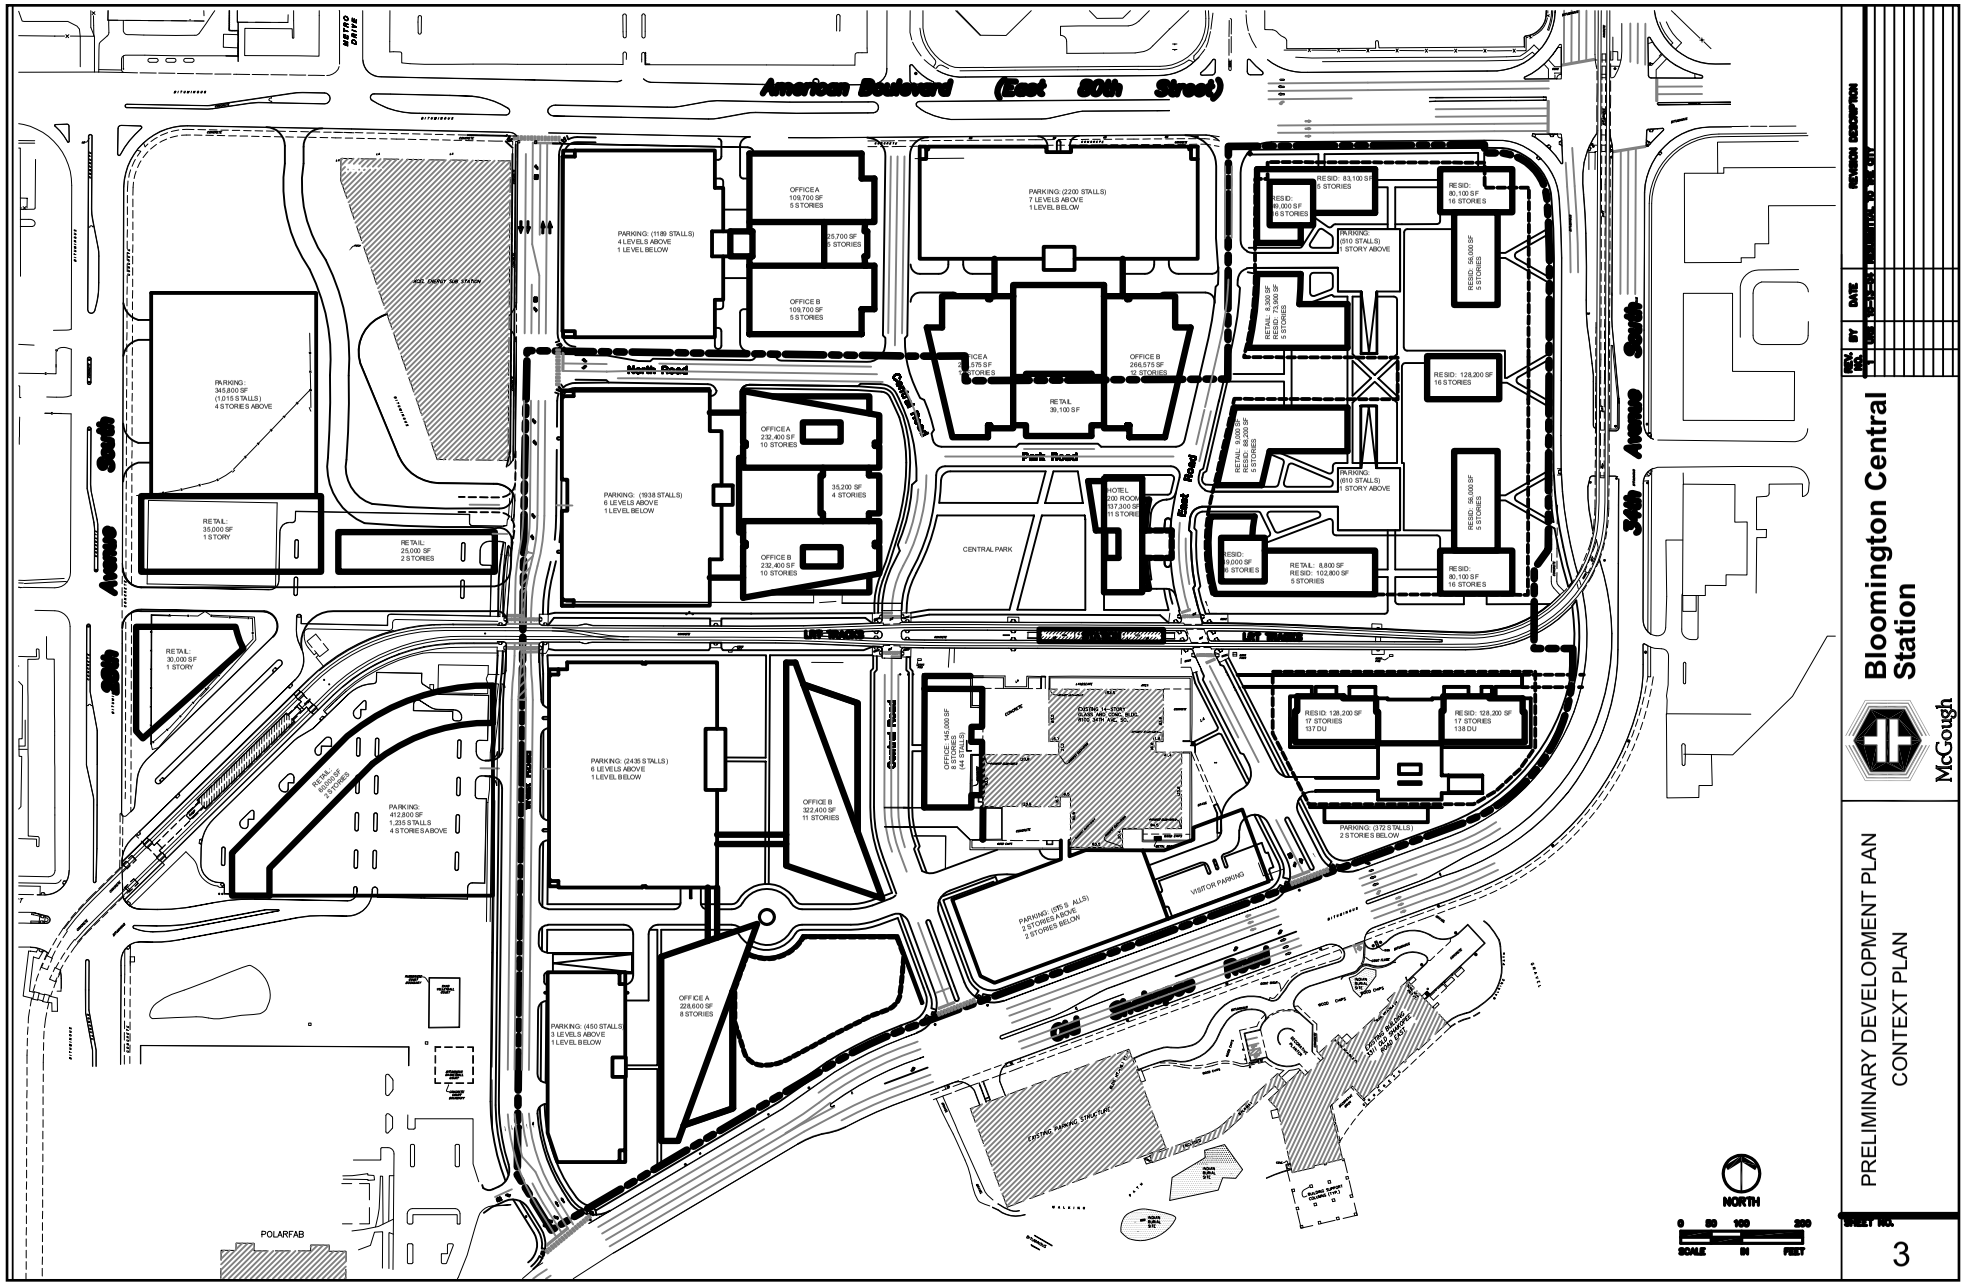

SRF Consulting Group, Inc.

0045080
October 2004

PROPOSED SITE PLAN

BLOOMINGTON CENTRAL STATION TRAFFIC STUDY
McGough Development

Figure 6